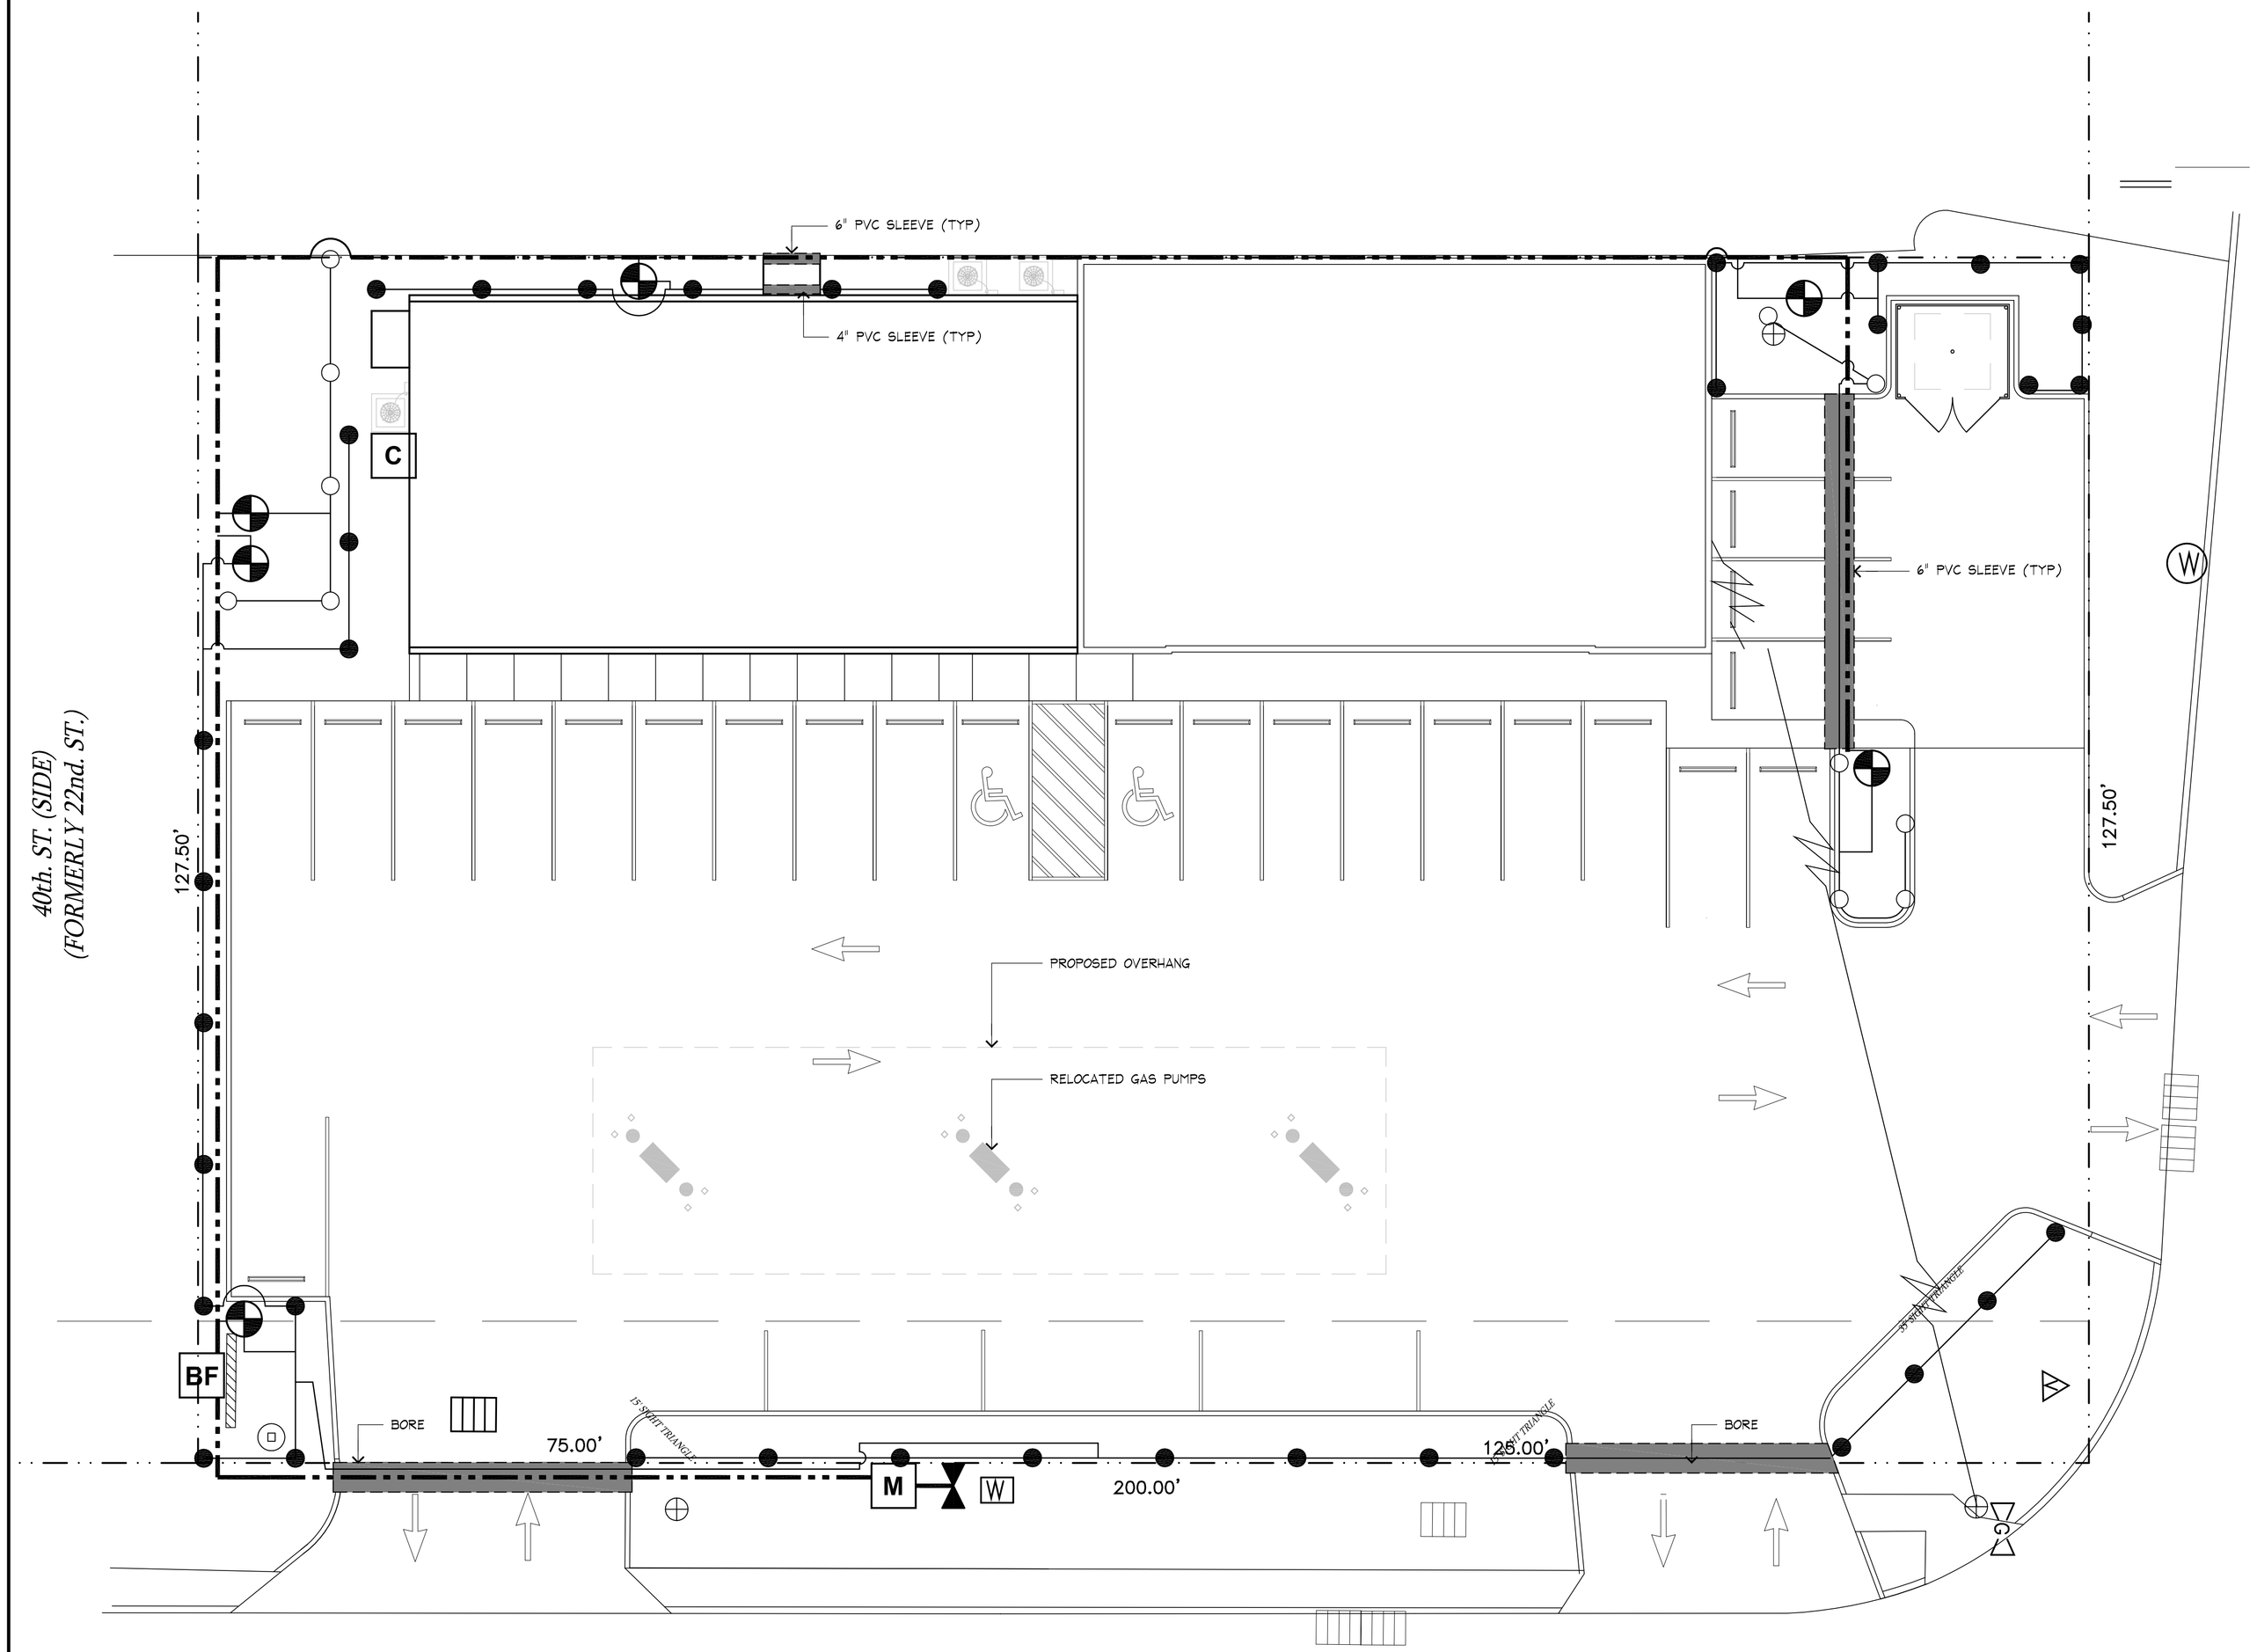

1 IRRIGATION PLAN

1"=10'-0"

IRRIGATION NOTES:

1. THE IRRIGATION SYMBOLS ON THIS PLAN ARE NOT TO SCALE. THEY ARE STRICTLY A GRAPHIC REPRESENTATION AND ARE USED TO APPROXIMATELY LOCATE THE PLACEMENT OF THE IRRIGATION COMPONENTS.

2. LOCATE ALL UTILITIES ON SITE PRIOR TO COMMENCING WORK. ANY DAMAGE DONE TO EXISTING OR NEW UTILITIES SHALL BE REPAIRED OR REPLACED BY CONTRACTOR AT NO ADDITIONAL COST TO OWNER.

3. CONTRACTOR SHALL BE RESPONSIBLE FOR ANY DAMAGE TO ON SITE STRUCTURES OR PAVING RESULTING FROM IRRIGATION CONSTRUCTION AND IS TO REPAIR ANY DAMAGE WHICH OCCURS DURING INSTALLATION AT NO ADDITIONAL COST TO OWNER.

4. CONTRACTOR SHALL FOLLOW LOCAL IRRIGATION REQUIREMENTS REGARDING PIPE DEPTH, TAPS AND BACKFLOW PREVENTION DEVICES, ETC.

5. CONTRACTOR SHALL BE RESPONSIBLE FOR CONFORMING TO ALL CODES AND ORDINANCES RELEVANT TO THE WORK UNDER THIS CONTRACT.

6. ALL WORK, ADJUSTMENTS AND INSPECTIONS SHALL BE SUBJECT TO THE APPROVAL OF THE OWNER.

7. CONTRACTOR SHALL BE RESPONSIBLE FOR ALL MATERIALS AND LABOR TO FULLY EXECUTE AND GUARANTEE, AS REQUIRED, THE TOTAL WORK AS PER INSTRUCTIONS OF THE OWNER.

8. IRRIGATION LINE AND HEAD LAYOUT ON THIS PLAN ARE SCHEMATIC. THE CONTRACTOR SHALL LOCATE ALL LINES AND HEADS IN SUCH A WAY AS TO CAUSE THE LEAST CONFLICT WITH THE LOCATION OF UTILITIES AND PROPOSED PLANTS.

9. PVC SLEEVES SHALL BE INSTALLED AT A DEPTH OF AT LEAST 18" BELOW PAVEMENT SURFACE AND NO DEEPER THAN 24". END OF SLEEVE SHALL EXTEND 12" BEYOND CURB OR PAVEMENT EDGE.

IRRIGATION LEGEND:

MAINLINE (CLASS 200)

LATERAL LINE (CLASS 200)

4" OR 6" PVC SLEEVES (SCH. 40) / BORING

BF BACKFLOW PREVENTOR

M WATER METER

C WALL-MOUNTED, AUTOMATIC CONTROLLER IN LOCKABLE BOX

1.5" VALVE

POINT OF CONNECTION

12" POP-UP (PLANTED AREAS)

4" POP-UP (SOD)

LANDSCAPE ARCHITECT:

McKNIGHT LANDSCAPE ARCHITECTS
668 South Foster Drive, Suite 101, Baton Rouge, LA 70806
Phone: 225.924.1765 Fax: 225.709.0748
mcknightlandscapearchitects.com

CONSULTANT:

CLIENT PROJECT NO.:

CLIENT NAME AND ADDRESS:

DISCOUNT ZONE
4045 WILLIAMS BLVD
KENNER, LOUISIANA

PROJECT NAME:

DISCOUNT ZONE-
WILLIAMS BOULEVARD
KENNER, LA

THIS DOCUMENT IS THE PROPERTY OF MCKNIGHT LANDSCAPE ARCHITECTS AND MAY NOT BE COPIED IN WHOLE OR IN PART OR USED FOR CONSTRUCTION WITHOUT THE EXPRESSED WRITTEN CONSENT OF MCKNIGHT LANDSCAPE ARCHITECTS. IT IS TO BE USED FOR THE PROJECT AND SITE IDENTIFIED HEREIN. SCALES AS STATED HEREIN ARE VALID ON THE ORIGINAL DRAWINGS ONLY. WHEN USED FOR CONSTRUCTION, THE CORRESPONDING WRITTEN SPECIFICATIONS SHALL APPLY TO THIS DOCUMENT.

SEAL:

STATE OF LOUISIANA
RYAN MCKNIGHT
REG. No. M-3011
LICENSED
LANDSCAPE ARCHITECT

DATE	DESCRIPTION
04.14.10	SUBMITTAL

MLA PROJECT NO.:

DRAWN BY: EG

CHECKED BY: RM

SHEET TITLE:

IRRIGATION PLAN

SHEET NO.:

LO1.2