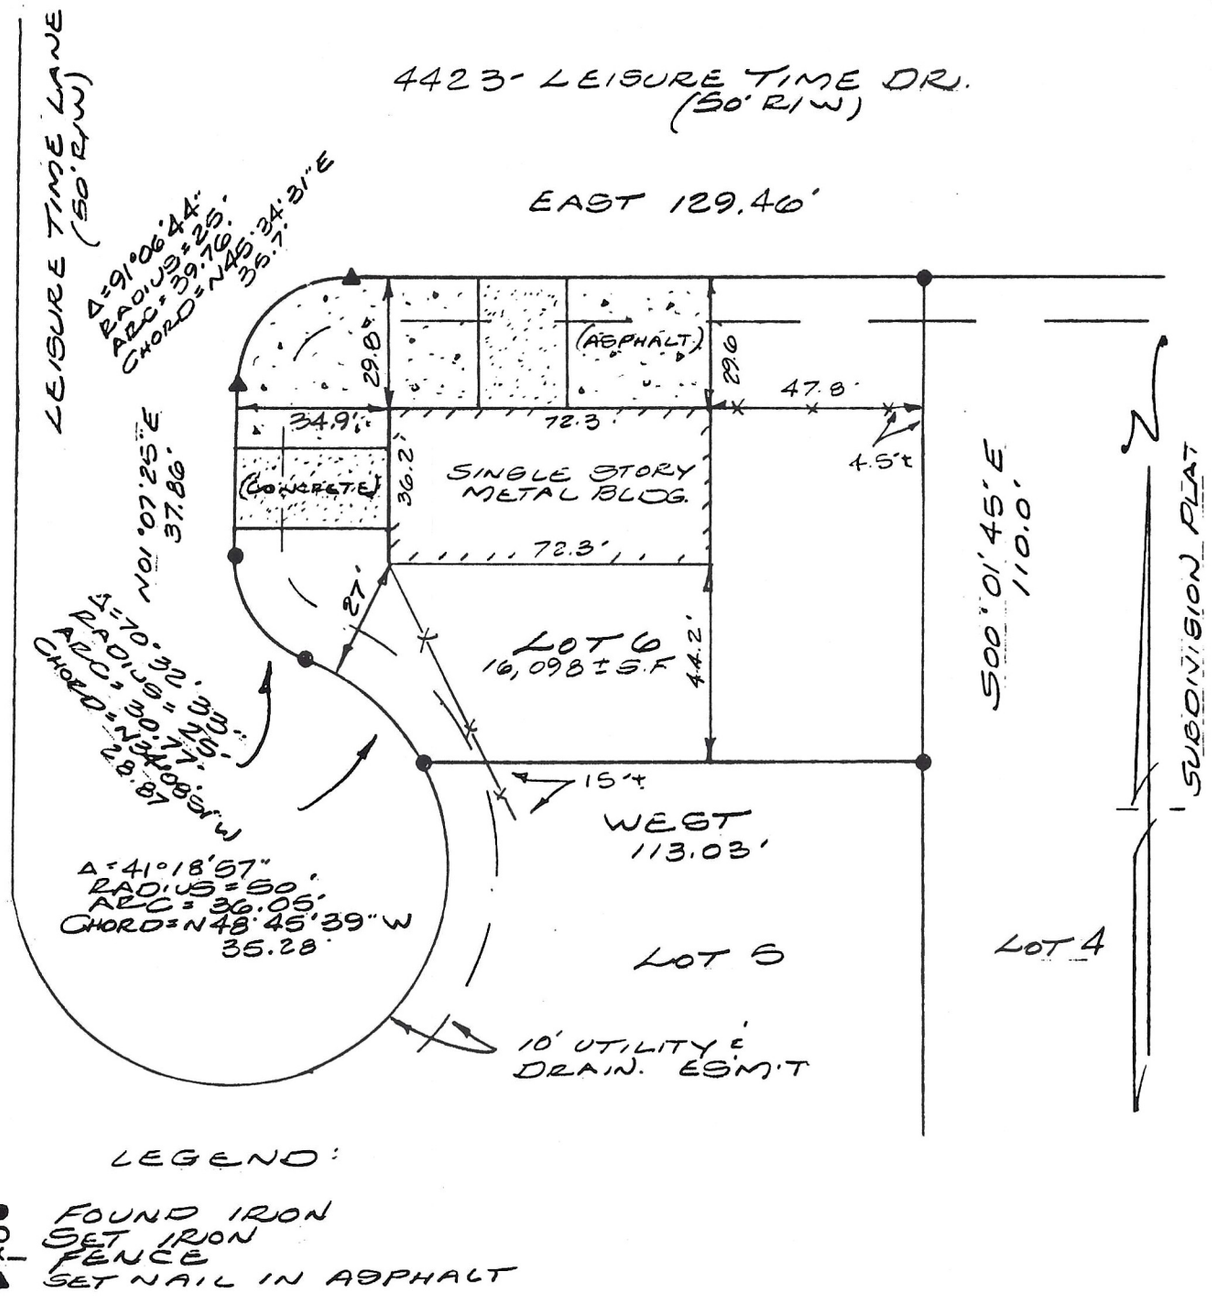


LEGEND:

- ● FOUND IRON
- ○ SET IRON
- —X— FENCE
- ▲ SET NAIL IN ASPHALT

SURVEY MAP OF
LOT 6
REPLAT OF LEISURE
TIME PARK SUBDIVISION
HANCOCK COUNTY, MS.
FOR: TOMLINSON

SURVEY NOTES

1) This survey was prepared without the benefit of a current title report.
2) Building offsets are for reference only and not for construction of any kind.
3) This survey meets "Mississippi Minimum Standards" for a Class B Survey.
4) By graphic plotting, this property is located in FIRM Flood Zone C per Community Panel 285254-0135C dated SEPT. 18, 1987.
5) Deed Reference _____.

Revisions:

In consideration of the fee paid, I declare that this survey, made by me, or under my immediate supervision, correctly represents to the best of my professional knowledge, information and belief, the conditions as found on the date of the field survey, except such easements, if any, below the surface of the lands or on the surface of the lands and not visible.

Sidney F. Fournet, Jr., MS. P.L.S. No. 2571

Sidney F. Fournet & Associates

94171 Bayou Drive
Diamondhead, MS. 39525
Telephone: (228) 255-5867
Facsimile: (228) 255-5855

Scale: 1" = 40'	Date: MARCH 4, 2005
W.O.# 05-10,285	Drawn by: L.S.F.

Copyright © 2005 Sidney F. Fournet & Associates. All rights reserved.