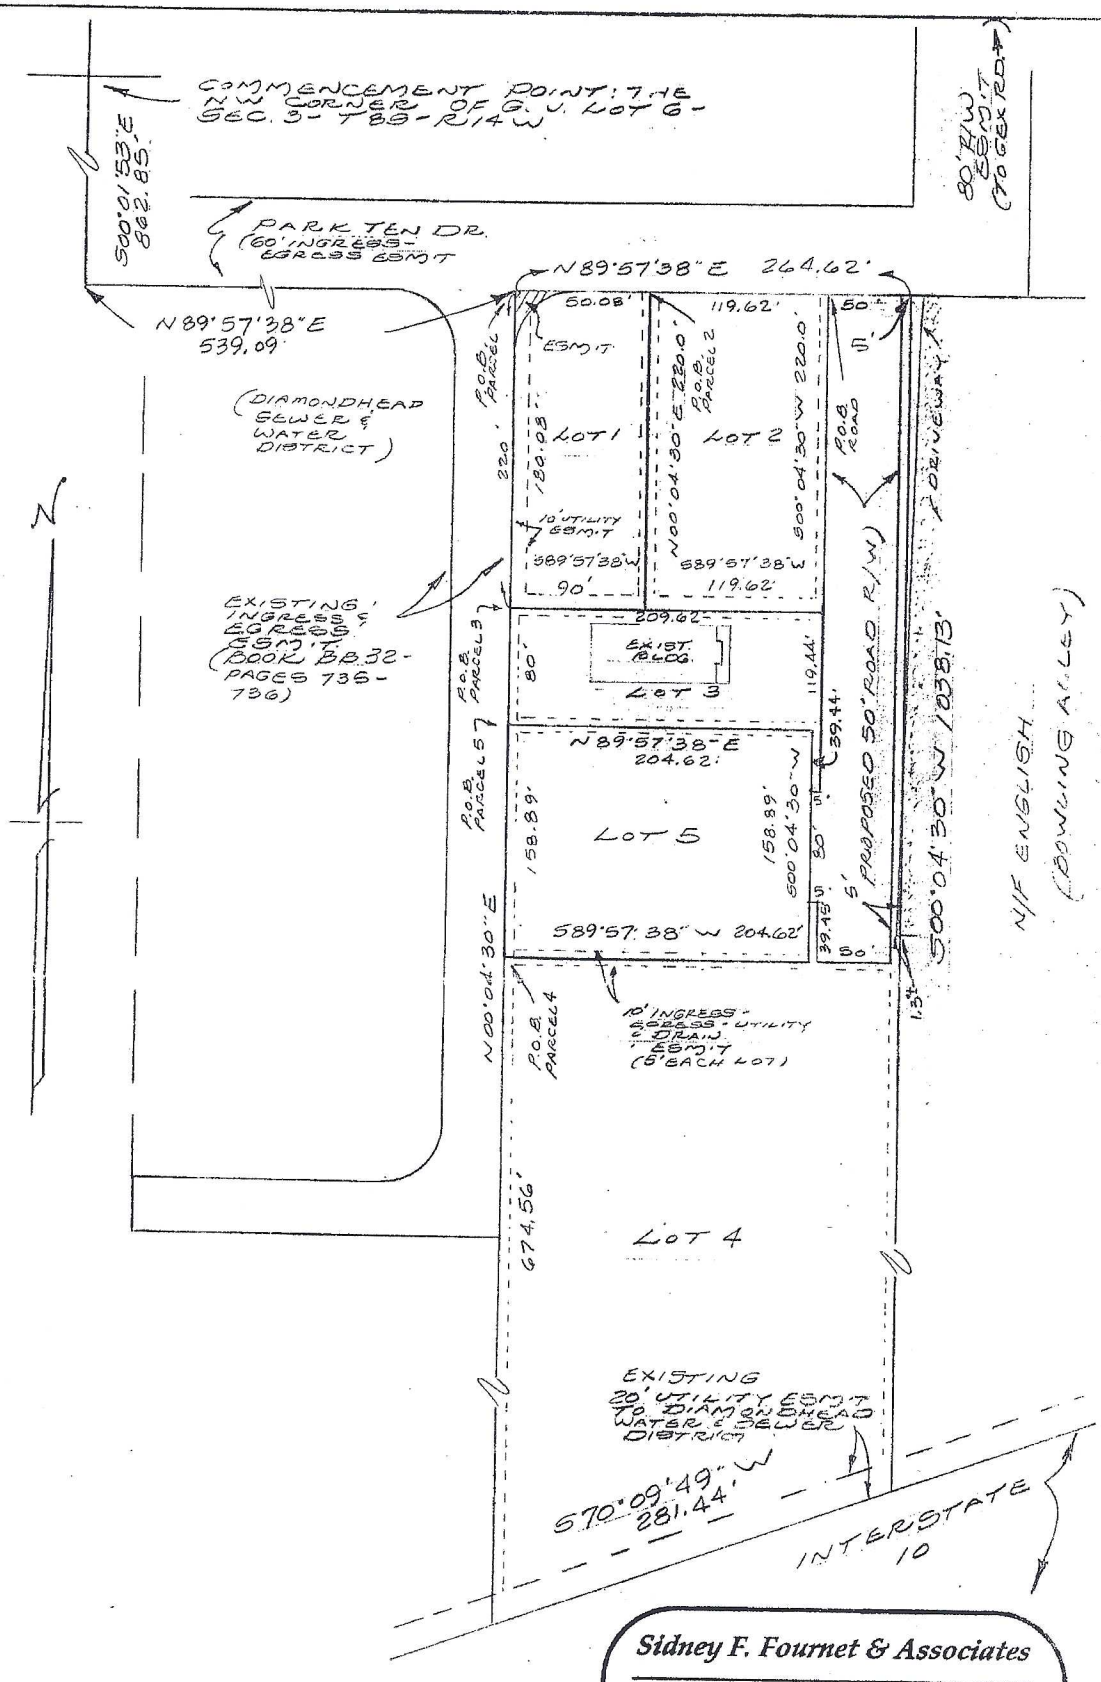



Sidney F. Fournet & Associates

94171 Bayou Drive
Diamondhead, MS. 39525
Telephone: (228) 255-5867
Facsimile: (228) 255-5855

Scale: 1"=100'	Date: MAY 8, 2006
W.O.# 06-11,	Drawn by: L.S.F.

Sidney F. Fournet, Jr., MS. P.L.S. No. 2571

Copyright © 2006 Sidney F. Fournet & Associates. All rights reserved.

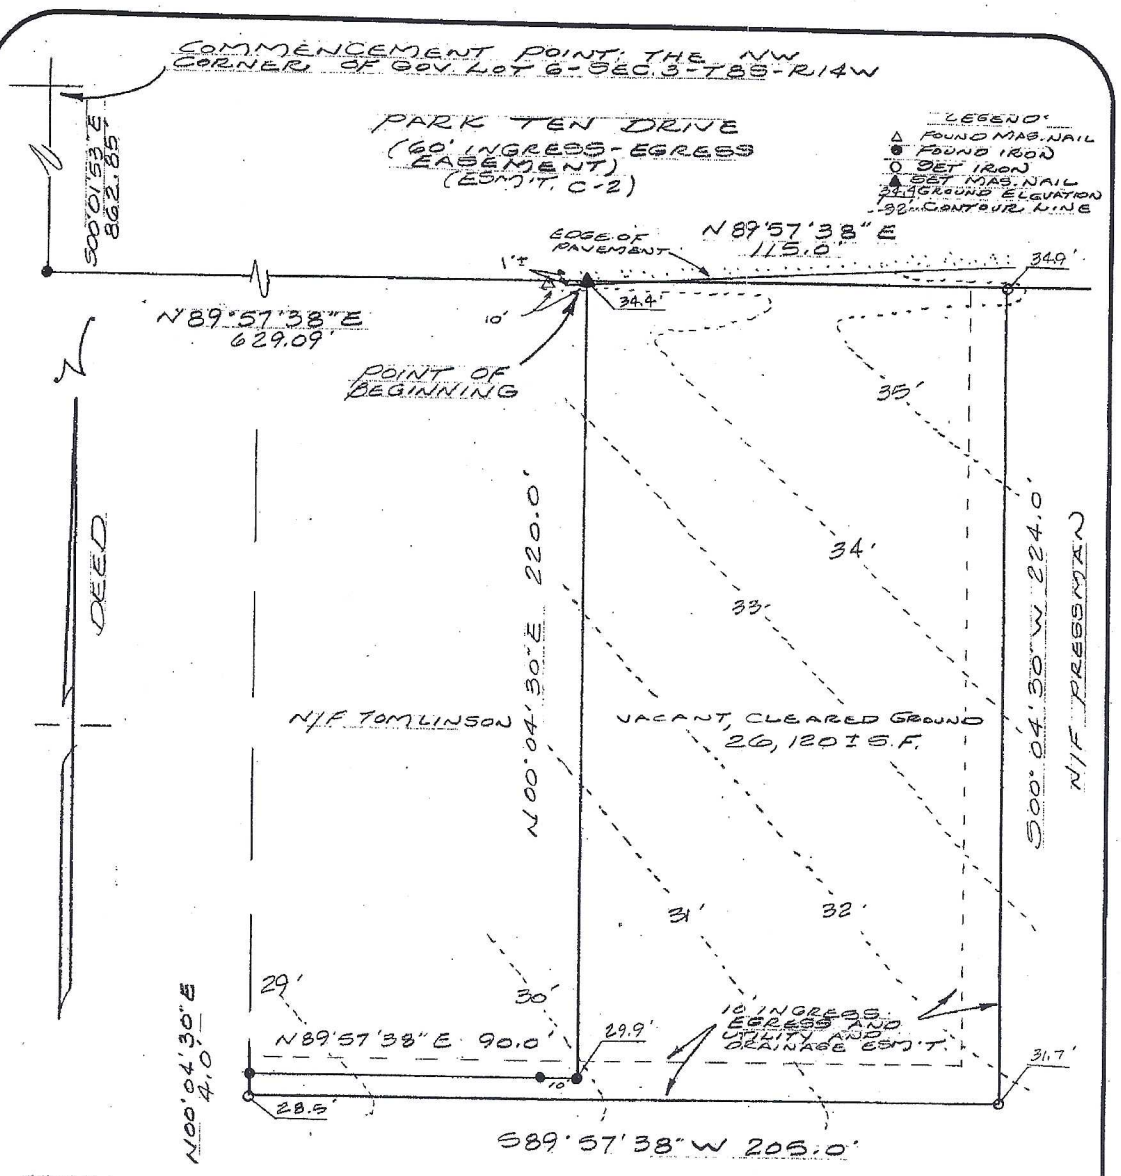

NOTE:
UTILITIES NOT SHOWN

SURVEY MAP OF A PARCEL OF LAND IN PART OF GOV. LOT 6 SEC. 3-T8S-R14W HANCOCK COUNTY, MS. FOR: JEFF PRESSMAN

SURVEY NOTES

1) This survey was prepared without the benefit of a current title report.
2) Building offsets are for reference only and not for construction of any kind.
3) This survey meets "Mississippi Minimum Standards" for a Class B Survey.
4) By graphic plotting, this property is located in FIRM Flood Zone C per Community Panel 285254-0135C dated SEPT. 18, 1987.
5) Wetlands, if any, not shown, unless noted.
6) Topography, if any, is for general drainage purposes only and not intended to meet map accuracy standards, unless noted.

Revisions: MAY 25 2007 - GROUND ELEV. AND CONTOUR LINES

In consideration of the fee paid, I declare that this survey, made by me, or under my immediate supervision, correctly represents to the best of my professional knowledge, information and belief, the conditions as found on the date of the field survey, except such easements, if any, below the surface of the lands or on the surface of the lands and not visible.


Sidney F. Fournet, Jr., MS. P.L.S. No. 2571

Sidney F. Fournet & Associates

Post Office Box 6003
Diamondhead, MS. 39525
Telephone: (228) 255-5867
Facsimile: (228) 255-5855

Scale: 1" = 40'	Date: MAY 25, 2007
W.O.# 07-12,941	Drawn by: L.S.F.

Copyright © 2007 Sidney F. Fournet & Associates. All rights reserved.

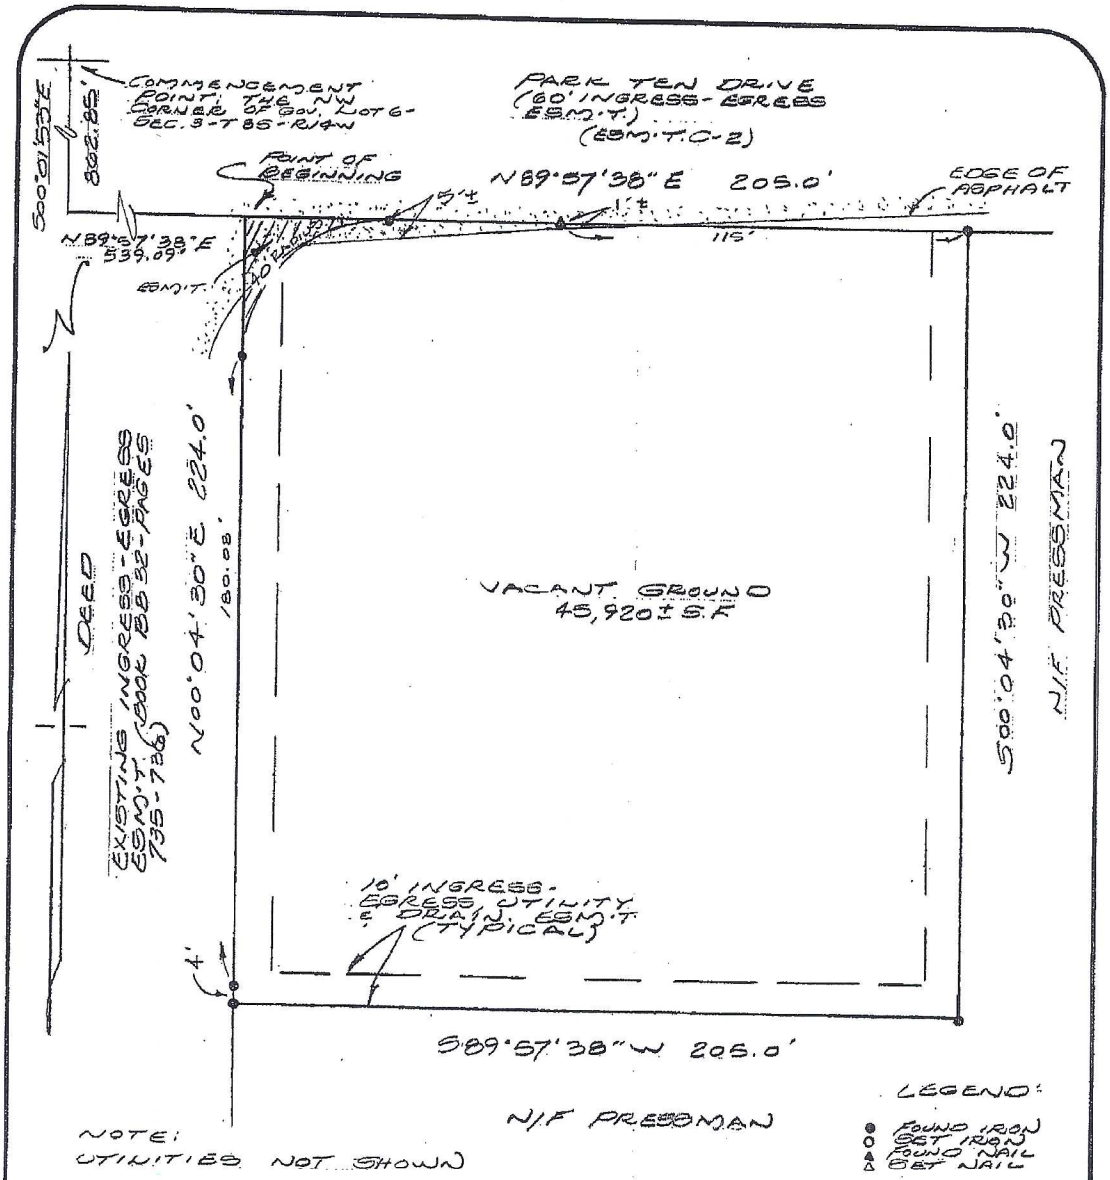

SURVEY MAP OF
A PARCEL OF LAND IN
PART OF GOV. LOT 6
SEC. 3-T8S-R14W
HANCOCK COUNTY, MS.
FOR: TOMLINSON

SURVEY NOTES

1) This survey was prepared without the benefit of a current title report.
2) Building offsets are for reference only and not for construction of any kind.
3) This survey meets "Mississippi Minimum Standards" for a Class B Survey.
4) By graphic plotting, this property is located in FIRM Flood Zone C per Community Panel 285264-0135C dated SEPT. 18, 1987.
5) Wetlands, if any, not shown, unless noted.

Revisions:

In consideration of the fee paid, I declare that this survey, made by me, or under my immediate supervision, correctly represents to the best of my professional knowledge, information and belief, the conditions as found on the date of the field survey, except such easements, if any, below the surface of the lands or on the surface of the lands and not visible.

SIDNEY F. FOURNET, JR. LICENSED PROFESSIONAL SURVEYOR STATE OF MISSISSIPPI

Sidney F. Fournet, Jr., MS. P.L.S. No. 2571

Sidney F. Fournet & Associates

Post Office Box 6003
Diamondhead, MS. 39525
Telephone: (228) 255-5867
Facsimile: (228) 255-5855

Scale: 1" = 40'	Date: June 12, 2007
W.O.# 07-12,941-R	Drawn by: L.S.F.

Copyright © 2007 Sidney F. Fournet & Associates. All rights reserved.